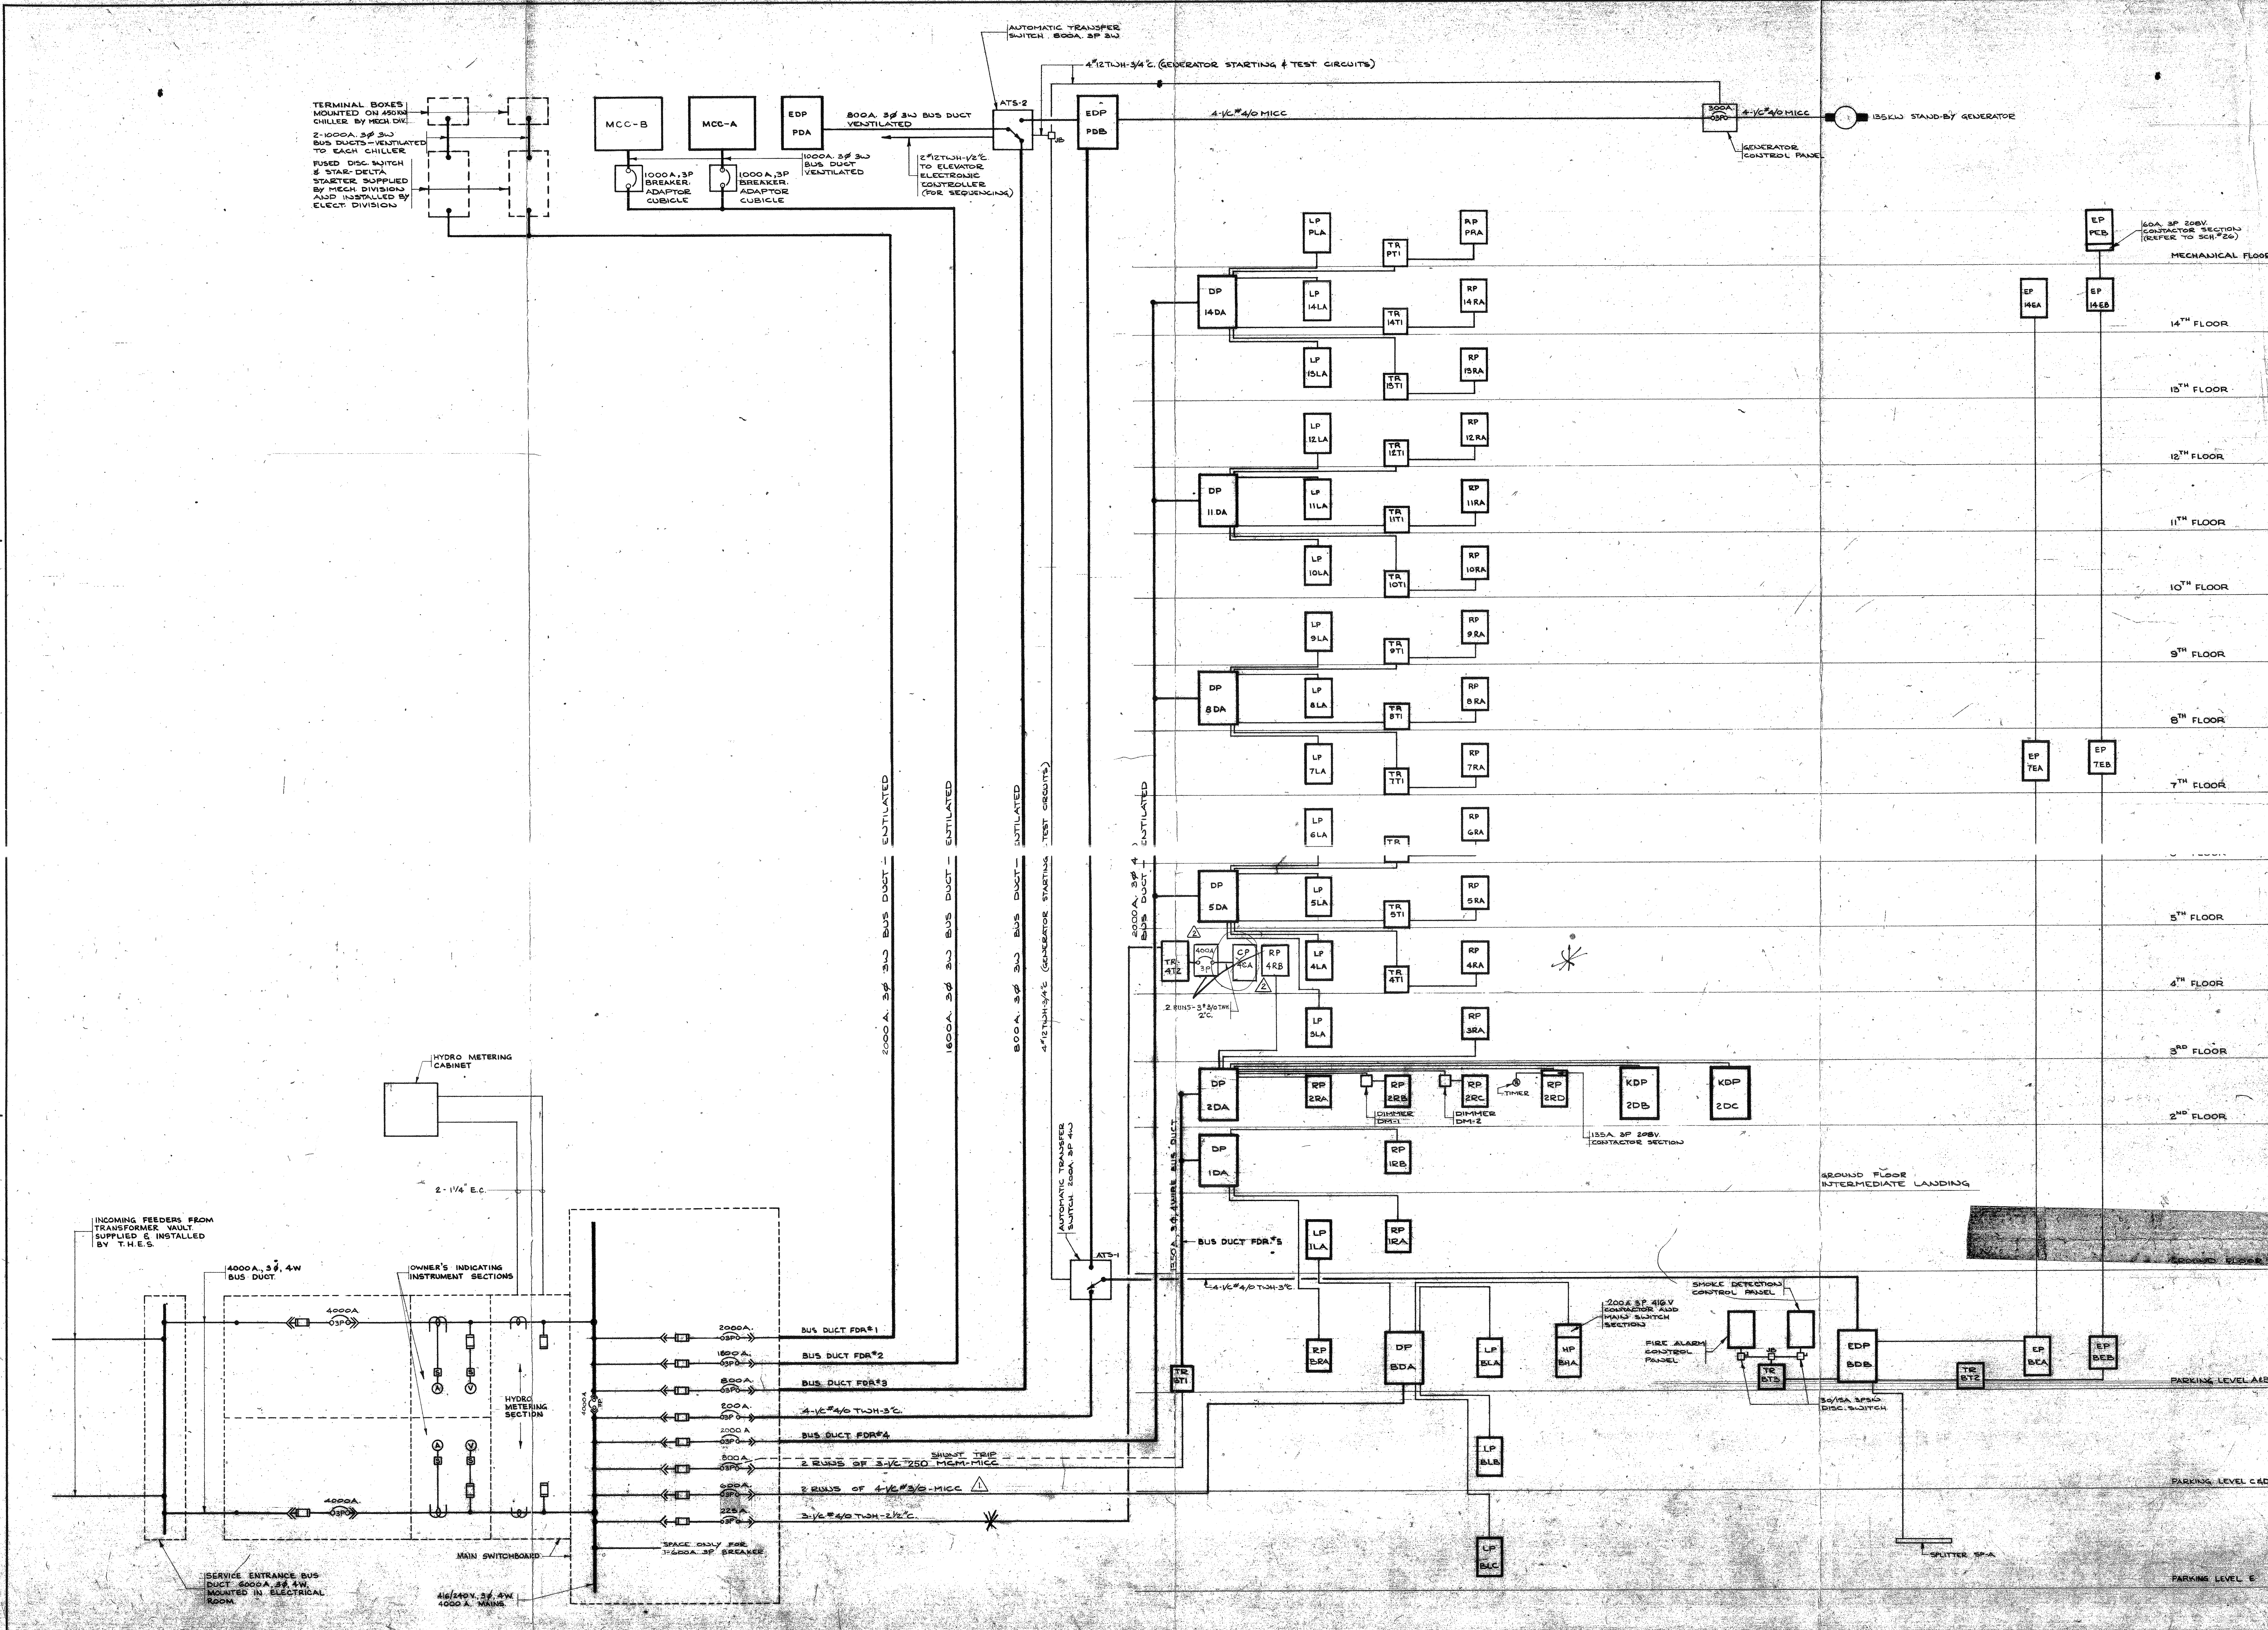


No.	Ref.	Description	Date	Ch'd
5	2	REVISED FOR CCO#36	18DEC72	C.D.
4	1	REVISED FOR CCO# 34	NOV14,72	C.D.
3		REV. FOR CONSTRUCTION	21MAY-71	C.A.
2		REV. FOR ADDENDUM No. 1	21MAY-71	C.A.
1		REV. FOR BULLETIN No. 1,2,3,4	21MAY-71	C.A.

Revisions

Drawn R.J.
Date 5 FEB 1971
Checked C.A.
Pre-Design
Design PW
Architectural JAR
Structural
Heating AV
Sanitary AV
Electrical CA
Specifications RK
Process
Printed DEC 19 1972

All measurements must be checked on the work by the contractor.
All prints and specifications are the property of the architects and must be returned at the completion of the work.
This drawing not to be used for construction purposes until countersigned by.
Date 21 MAY 71

NATIONAL LIFE OF CANADA
Head Office Building
University Avenue, Toronto, Canada

Searle Wilbee Rowland
Architects Engineers Planners
Toronto Canada

Sheet Title: ELECTRICAL MAIN ONE LINE DIAGRAM
Copyright ©
Scales 1/8" = 1'-0"
Sheet Number 69039·502