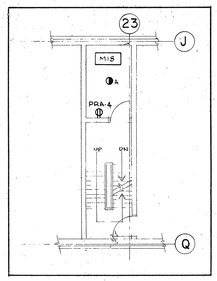

(1) STAIR #S6 POWER AT INTERMEDIATE LANDING BETWEEN MECH. FLOOR AND ROOF.
SCALE: 1/8"=1'-0"

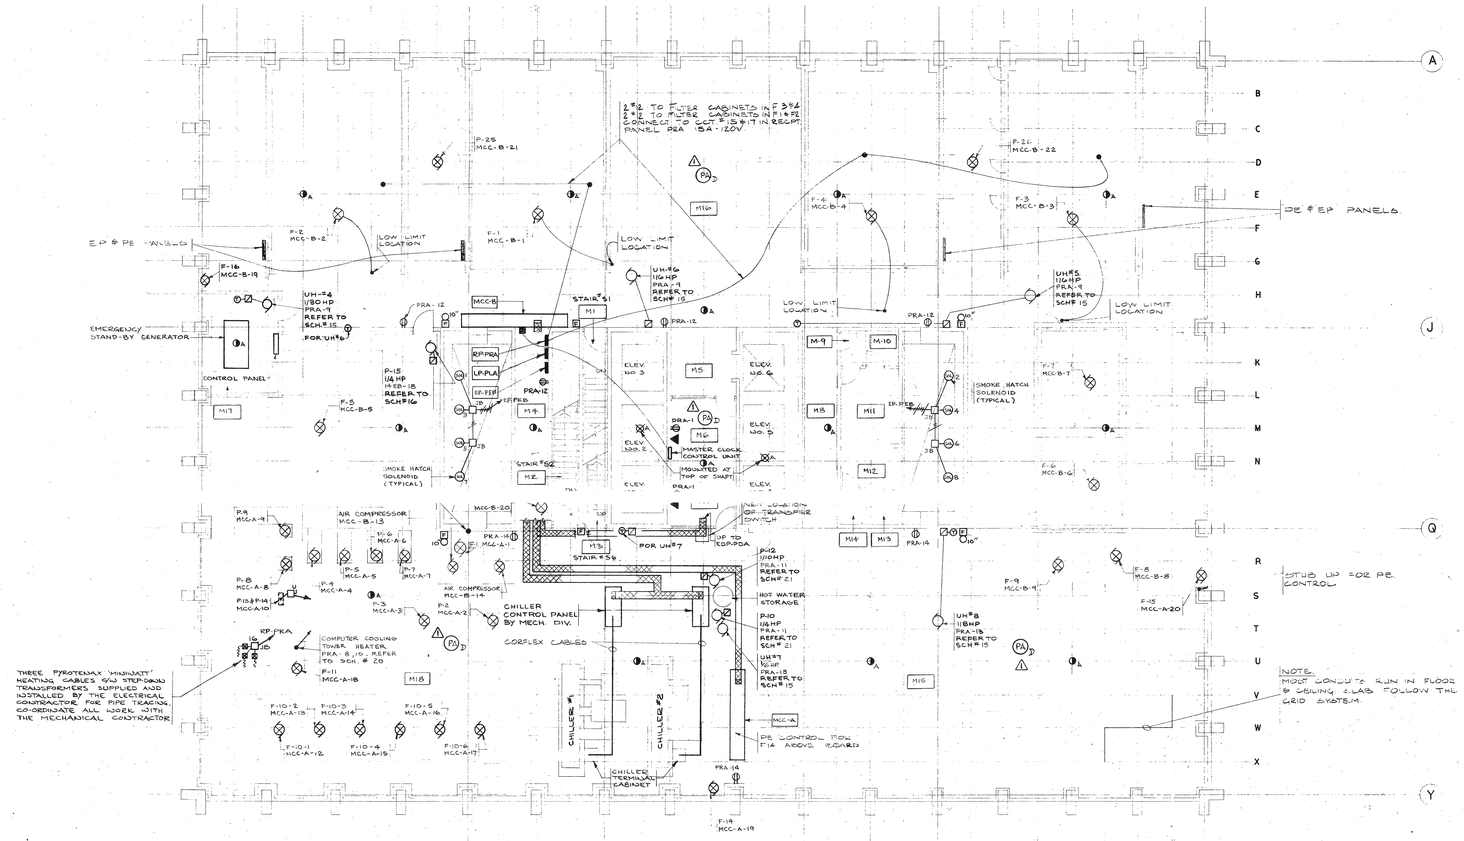

THE LOCATION OF EQUIPMENT, SUCH AS LIGHTING FIXTURES, SPRINKLER HEADS, AIR DIFFUSERS, IS SHOWN IN DIAGRAMMATIC FORM. THE EXACT LOCATION OF ALL SUCH EQUIPMENT SHALL BE CO-ORDINATED BY THE CONTRACTOR TO CONFORM TO THE OVERALL CEILING PATTERN. THE CONTRACTOR SHALL ENSURE THAT THE LOCATIONS ARE APPROVED BY THE ARCHITECT BEFORE THE EQUIPMENT IS INSTALLED.

THE LOCATION OF EQUIPMENT SUCH AS SWITCHES, THERMOSTATS AND CONTROLS IS SHOWN IN DIAGRAMMATIC FORM. THE CONTRACTOR SHALL COORDINATE THE EXACT LOCATION KEEPING ALL SUCH EQUIPMENT AS CLOSE TO DOOR JAMBS AND OTHER OPENINGS AS POSSIBLE. WHEN MOUNTED ON ROLLED STEEL COLUMNS ALL SUCH EQUIPMENT SHALL BE MOUNTED ON THE WEB OF THE COLUMN UNLESS NOTED OTHERWISE. THE CONTRACTOR SHALL ENSURE THAT THE LOCATIONS ARE APPROVED BY THE ARCHITECT BEFORE THE EQUIPMENT IS INSTALLED.

ALL METAL PARTS OF EQUIPMENT EXPOSED ON THE EXTERIOR OF THE BUILDING SHALL BE COORDINATED BY THE CONTRACTOR TO PRESERVE A UNIFORM COLOUR THROUGHOUT.

NOTES:

1. FOR EQUIPMENT LAYOUT DETAILS OF ROOM M4 REFER TO DRAWING 69039-513

No.	Ref.	Description	Date	Ch'd
5		REVISED AS PER C.C.# 5	21 MAY 71	J.A.
4	1	REVISED AS PER C.C.# 39	26 APR 71	J.A.
3		REVISED CONSTRUCTION	19 MAR 71	J.A.
2		REVISED ADDENDUM No 1	5 MAR 71	J.A.
1		ISSUED FOR TENDER	5 MAR 71	J.A.

Revisions

Drawn	C. D.
Date	5 FEB 1971
Checked	C.A.
Pre-Design	
Design	PW
Architectural	JAR
Structural	BU
Heating	AL
Sanitary	AL
Electrical	CA
Specifications	CA
Process	
Printed	

NORTH

ONTARIO ASSOCIATION OF ARCHITECTS MEMBERS

All measurements must be checked on the work by the contractor.

All prints and specifications are the property of the architects and must be returned at the completion of the work.

This drawing not to be used for construction purposes until countersigned by:

Date 21 MAY 71

NATIONAL LIFE OF CANADA

Head Office Building
University Avenue, Toronto, Canada

Searle Wilbee Rowland — Architects Engineers Planners — Toronto Canada

This drawing is the property of Neish Owen Rowland & Roy

Sheet Title: ELECTRICAL MECHANICAL FLOOR PLAN - POWER

Scale: 1/8"= 1'-0"

Sheet Number: 69039-514