INDEX TO DRAWINGS

NO. TITLE

ARCHITECTURAL

69039- 1 PLOT PLAN
69039-D1 DEMOLITION CONTRACT
69039- 2 PLAN - PARKING LEVEL "E"
3 PLAN - PARKING LEVELS "C" & "D"
4 PLAN - PARKING LEVELS "A" & "B"
5 PLAN - GROUND FLOOR
6 PLAN - SECOND FLOOR
7 PLAN - THIRD FLOOR
8 PLAN - TYPICAL FLOOR 4TH, 6TH TO 9TH
9 PLAN - TYPICAL FLOOR 10TH TO 14TH
10 PLAN - MECHANICAL FLOOR
11 PLAN - ROOF & ELEVATOR PENTHOUSE
12
13 EAST ELEVATION & PART SOUTH ELEVATION
14 PART NORTH, SOUTH & WEST ELEVATIONS
15 BUILDING SECTIONS
16 PARKING LEVEL SECTIONS
17 PARKING LEVEL SECTIONS & DETAILS
18 PARKING LEVEL DETAILS
19 PRECAST CONCRETE SECTIONS & DETAILS
20 PODIUM COLUMNS - PRECAST DETAILS
21 CORE ELEVATIONS & DETAILS - GROUND & SECOND FLOORS
22 SERVICE CORE PLANS
23 WASHROOM & DETAILS
24 STAIR SECTIONS & DETAILS
25 STAIR PLANS
26 ELEVATOR SECTIONS & DETAILS
27 GROUND & SECOND FLOOR EXTERIOR DETAILS
28 WINDOWS, ENTRANCES & SCREENS - GROUND FLOOR
29 WINDOWS - SECOND FLOOR & TYPICAL TOWER FLOORS
30 REFLECTED CEILING PLANS
31 5TH FLOOR EXECUTIVE OFFICES
32 EXECUTIVE OFFICES - ELEVATIONS & DETAILS
33 INTERIOR DETAILS - SECOND & FIFTH FLOORS
34
35 FOOD FACILITIES LAYOUT & DETAILS
36 KITCHEN EQUIPMENT & MISCELLANEOUS DETAILS
37
38
39

STRUCTURAL

69039-201 COLUMN SCHEDULE
202 FOUNDATION & PARKING LEVEL "E"
203 PARKING LEVELS "C" & "D"
204 PARKING LEVELS "A" & "B"
205 GROUND FLOOR FRAMING PLAN
206 SECOND FLOOR FRAMING PLAN
207 THIRD FLOOR FRAMING PLAN
208 TYPICAL FLOOR 4TH TO 9TH LEVEL FRAMING PLAN
209 TYPICAL FLOOR 10TH TO 14TH LEVEL FRAMING PLAN
210 MECHANICAL LEVEL FRAMING PLAN
211 ROOF FRAMING PLAN
212 MACHINE ROOMS & PENTHOUSE ROOF FRAMING PLANS
213 WALL ELEVATIONS
214 STAIR SECTIONS
215 FOUNDATION DETAILS
216 BEAM SCHEDULE
217 BEAM SCHEDULE
218 BEAM SCHEDULE
219 BEAM SCHEDULE
220 BEAM SCHEDULE
221 PRECAST COLUMN SCHEDULE
222 SECTIONS

MECHANICAL PLUMBING & PARKING LEVEL AIR CONDITIONING & SPRINKLERS

69039-302 PLUMBING & AIR CONDITIONING - PARKING LEVEL "E"
303 PLUMBING & AIR CONDITIONING - PARKING LEVELS "C" & "D"
304 PLUMBING & AIR CONDITIONING - PARKING LEVELS "A" & "B"
305 PLUMBING - GROUND FLOOR
308 PLUMBING - 14TH FLOOR
312 PLUMBING - KITCHEN, 5TH FL EXECUTIVE WASHROOM & DETAILS
313 PLUMBING - RISER DIAGRAM
322 PLUMBING & AIR CONDITIONING - SERVICE CORE PLANS

352 SPRINKLERS - PARKING LEVEL "E"
353 SPRINKLERS - PARKING LEVELS "C" & "D"
354 SPRINKLERS - PARKING LEVELS "A" & "B"
355

MECHANICAL HEATING, VENTILATING & AIR CONDITIONING

69039-405 AIR CONDITIONING - GROUND FLOOR
406 AIR CONDITIONING - SECOND FLOOR
409 AIR CONDITIONING - 3RD, 4TH & 6TH TO 14TH FLOORS
410 AIR CONDITIONING & PLUMBING - MECHANICAL FL. & PENTHOUSES
412 AIR CONDITIONING & PLUMBING - MECH. FL. SECTIONS & DETAILS
413 AIR CONDITIONING - RISER DIAGRAMS
414 AIR CONDITIONING - PIPING SCHEMATIC & DUCT SHAFT SECTIONS
431 AIR CONDITIONING - 5TH FLOOR

ELECTRICAL

69039-501 PLOT PLAN & LEGENDS
502 MAIN ONE LINE DIAGRAM
503 PARKING LEVEL "E" - LIGHTING & POWER
504 PARKING LEVELS "C" & "D" - LIGHTING & POWER
505 PARKING LEVELS "A" & "B" - LIGHTING & POWER
506 GROUND FLOOR PLAN - LIGHTING
507 GROUND FLOOR PLAN - POWER
508 SECOND FLOOR PLAN - LIGHTING
509 SECOND FLOOR PLAN - POWER
510 5TH FLOOR PLAN - LIGHTING
511 TYPICAL FLOOR PLAN - 3RD, 4TH, 6TH TO 14TH - LIGHTING
512 TYPICAL FLOOR PLAN - 3RD, 4TH, 6TH TO 14TH - POWER
513 MECHANICAL FLOOR PLAN - LIGHTING
514 MECHANICAL FLOOR PLAN - POWER
515 ELECTRICAL & TELEPHONE ROOM DETAILS
516 ROOF PLANS & DETAILS
517 PANEL SCHEDULE & DISTRIBUTION PANEL DETAILS
518 MCC'S & SCHEMATICS
519 MISCELLANEOUS RISERS & DETAILS
520 DETAILS
521

MATERIAL SYMBOLS

EARTH
ROCK
GRAVEL FILL
CONCRETE
PRECAST CONCRETE
CONCRETE BLOCK
CERAMIC TILE
PLASTER
RIGID INSULATION
BATT INSULATION
NEOPRENE
WOOD BLOCKING
WOOD FINISH
PLYWOOD
STEEL
ALUMINUM
GLASS
ASPHALT
COMPRESSIBLE FILLER
FIRE PROOFING MATERIAL
CARPET
MARBLE
TERRAZZO
QUARRY TILE
GRANITE

KEY TO SYMBOLS

SECTION NUMBER
SHEET NUMBER
ROOM NUMBER AND NAME
COLUMN GRID LINE
BUILDING SECTION
WALL SECTION
DETAIL REFERENCE
DETAIL REFERENCE
ELEVATION SECTION
ELEVATION PLAN
ELEVATION VIEW
DOOR NUMBER

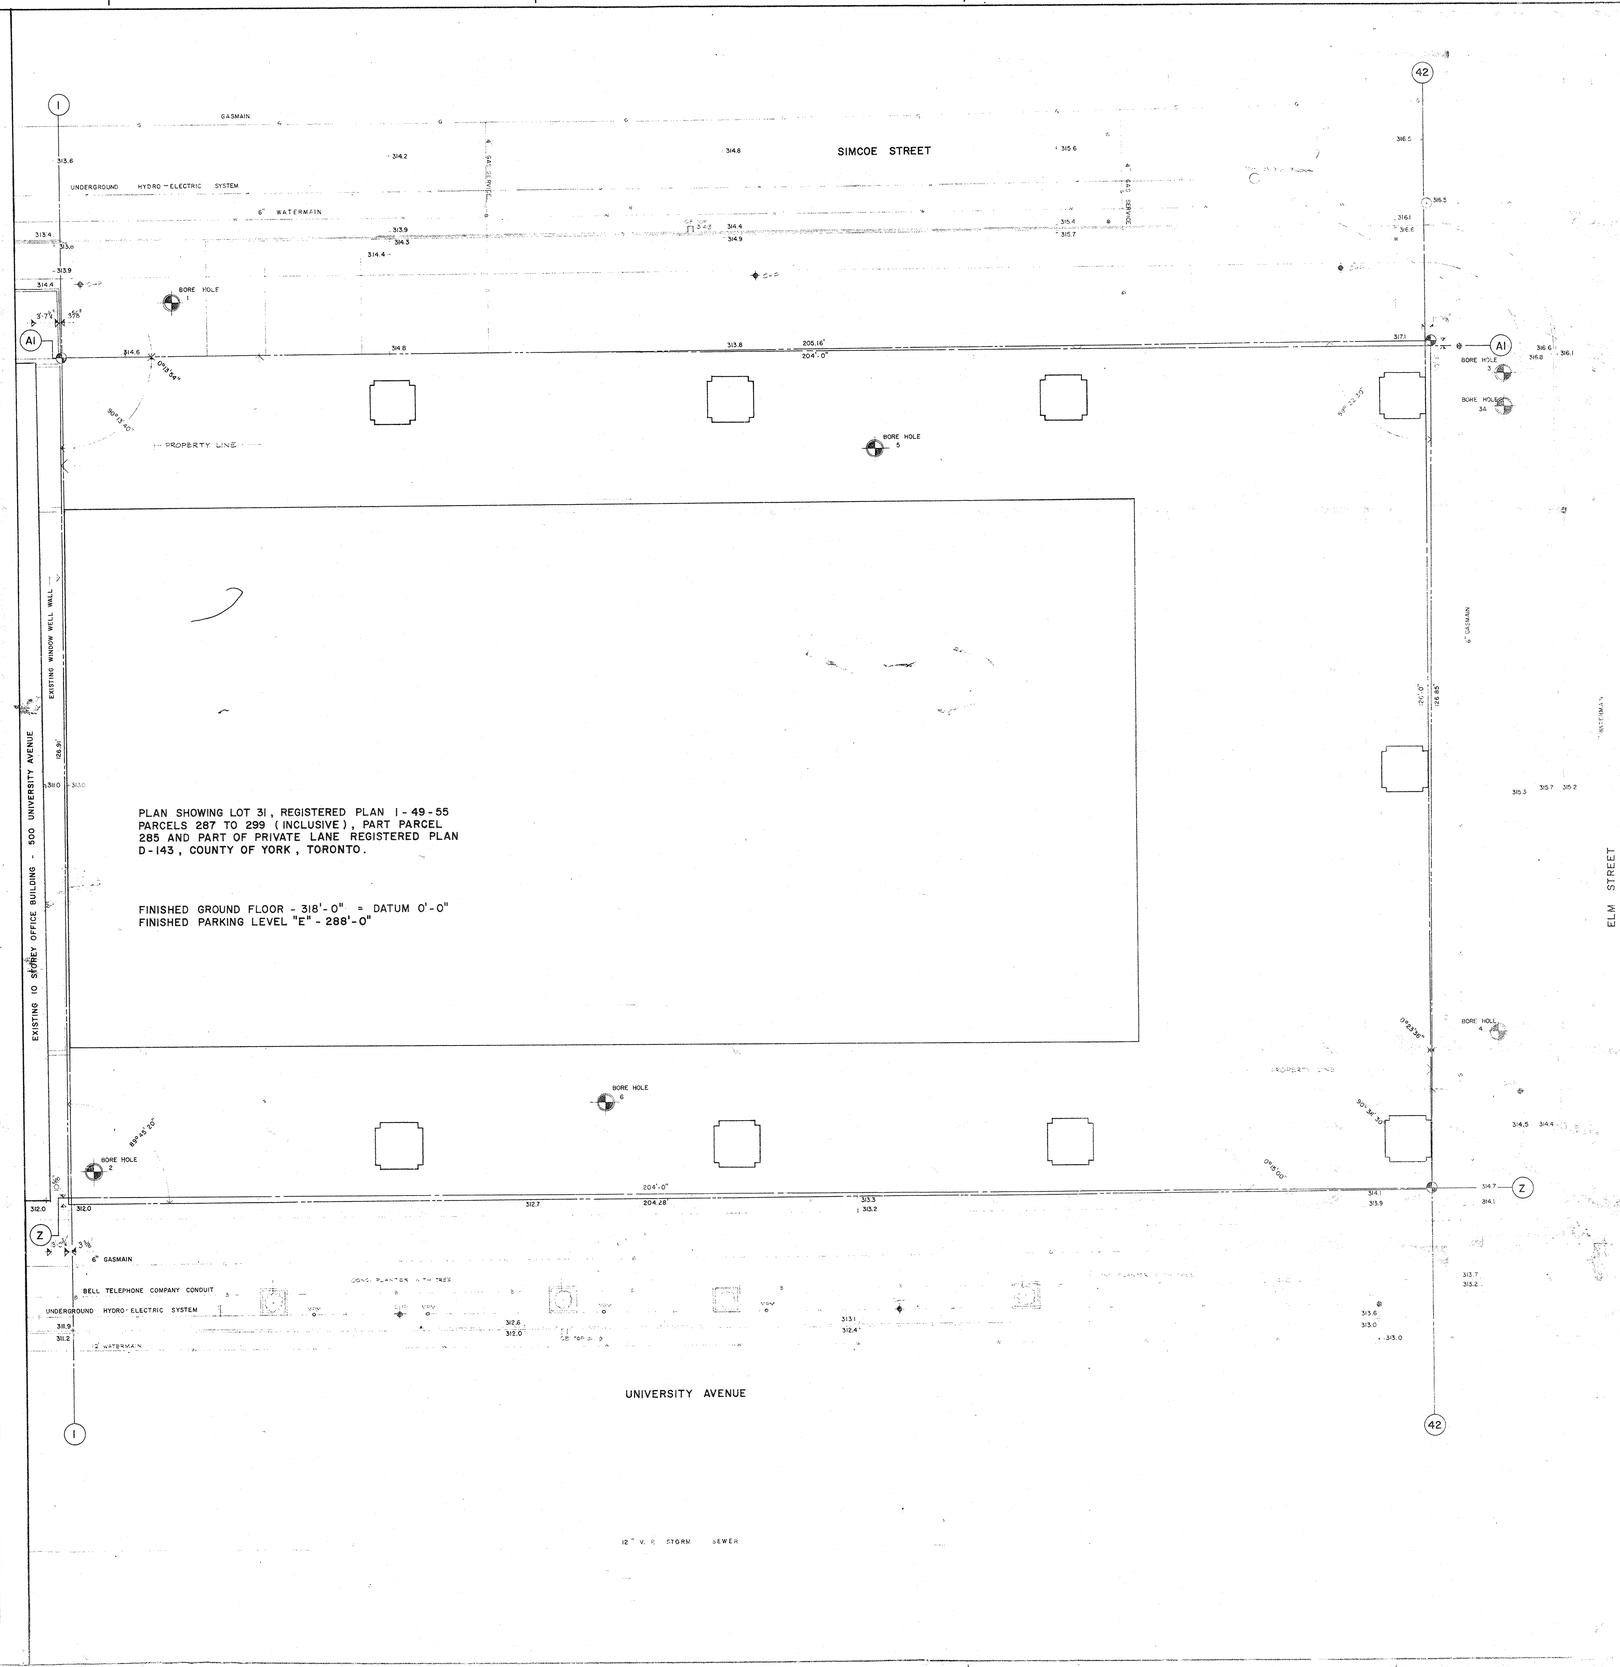

NOTES

INFORMATION SHOWN [illegible] TAKEN FROM THE FOLLOW[illegible]

1. SURVEYING
MARSHALL, MACKLIN & MO[illegible]
ONTARIO LAND SURVEYORS
1480 DON MILLS ROAD,
DON MILLS, ONTARIO
DWG. NO. S-69-156
DATED NOVEMBER 6, 1969

2. SOIL INVESTIGATION
WILLIAM TROW ASSOCIATES
19 MILVAN DRIVE
WESTON 486, ONTARIO
PROJECT J5529
DATED DECEMBER 16, 1969

3. BENCH MARK
ONTARIO GOVERNMENT [illegible]
ON SOUTHWEST CORNER
STREET AND UNIVERSITY [illegible]
NO. 454 UNIVERSITY AVENUE
IN EASTERLY FACE OF [illegible]
ON SOUTHERLY SIDE OF [illegible]
12 INCHES ABOVE SIDEWALK [illegible]
ELEV. 308.660

LEGEND

BORE HOLE
BENCH MARK
[illegible]
[illegible]
MPM METAL PARKING [illegible]
CMP CONCRETE MONUMENT & SIGN STANDARD
[illegible]
MH MANHOLE

Revisions

Date
Date
Checked
Pre-Design
Design
Architectural
Structural
Heating
Sanitary
Electrical
Specifications
Process
Project

All measurements shall be checked by the contractor. All discrepancies shall be reported to the Consulting Architect before proceeding with the work.

Date

NATIONAL [illegible] OF CANADA

Head Office Bu[illegible]
University Ave[illegible]

Searle
Wilbee
Rowland

This drawing is the property of Searle Wilbee Rowland & Roy