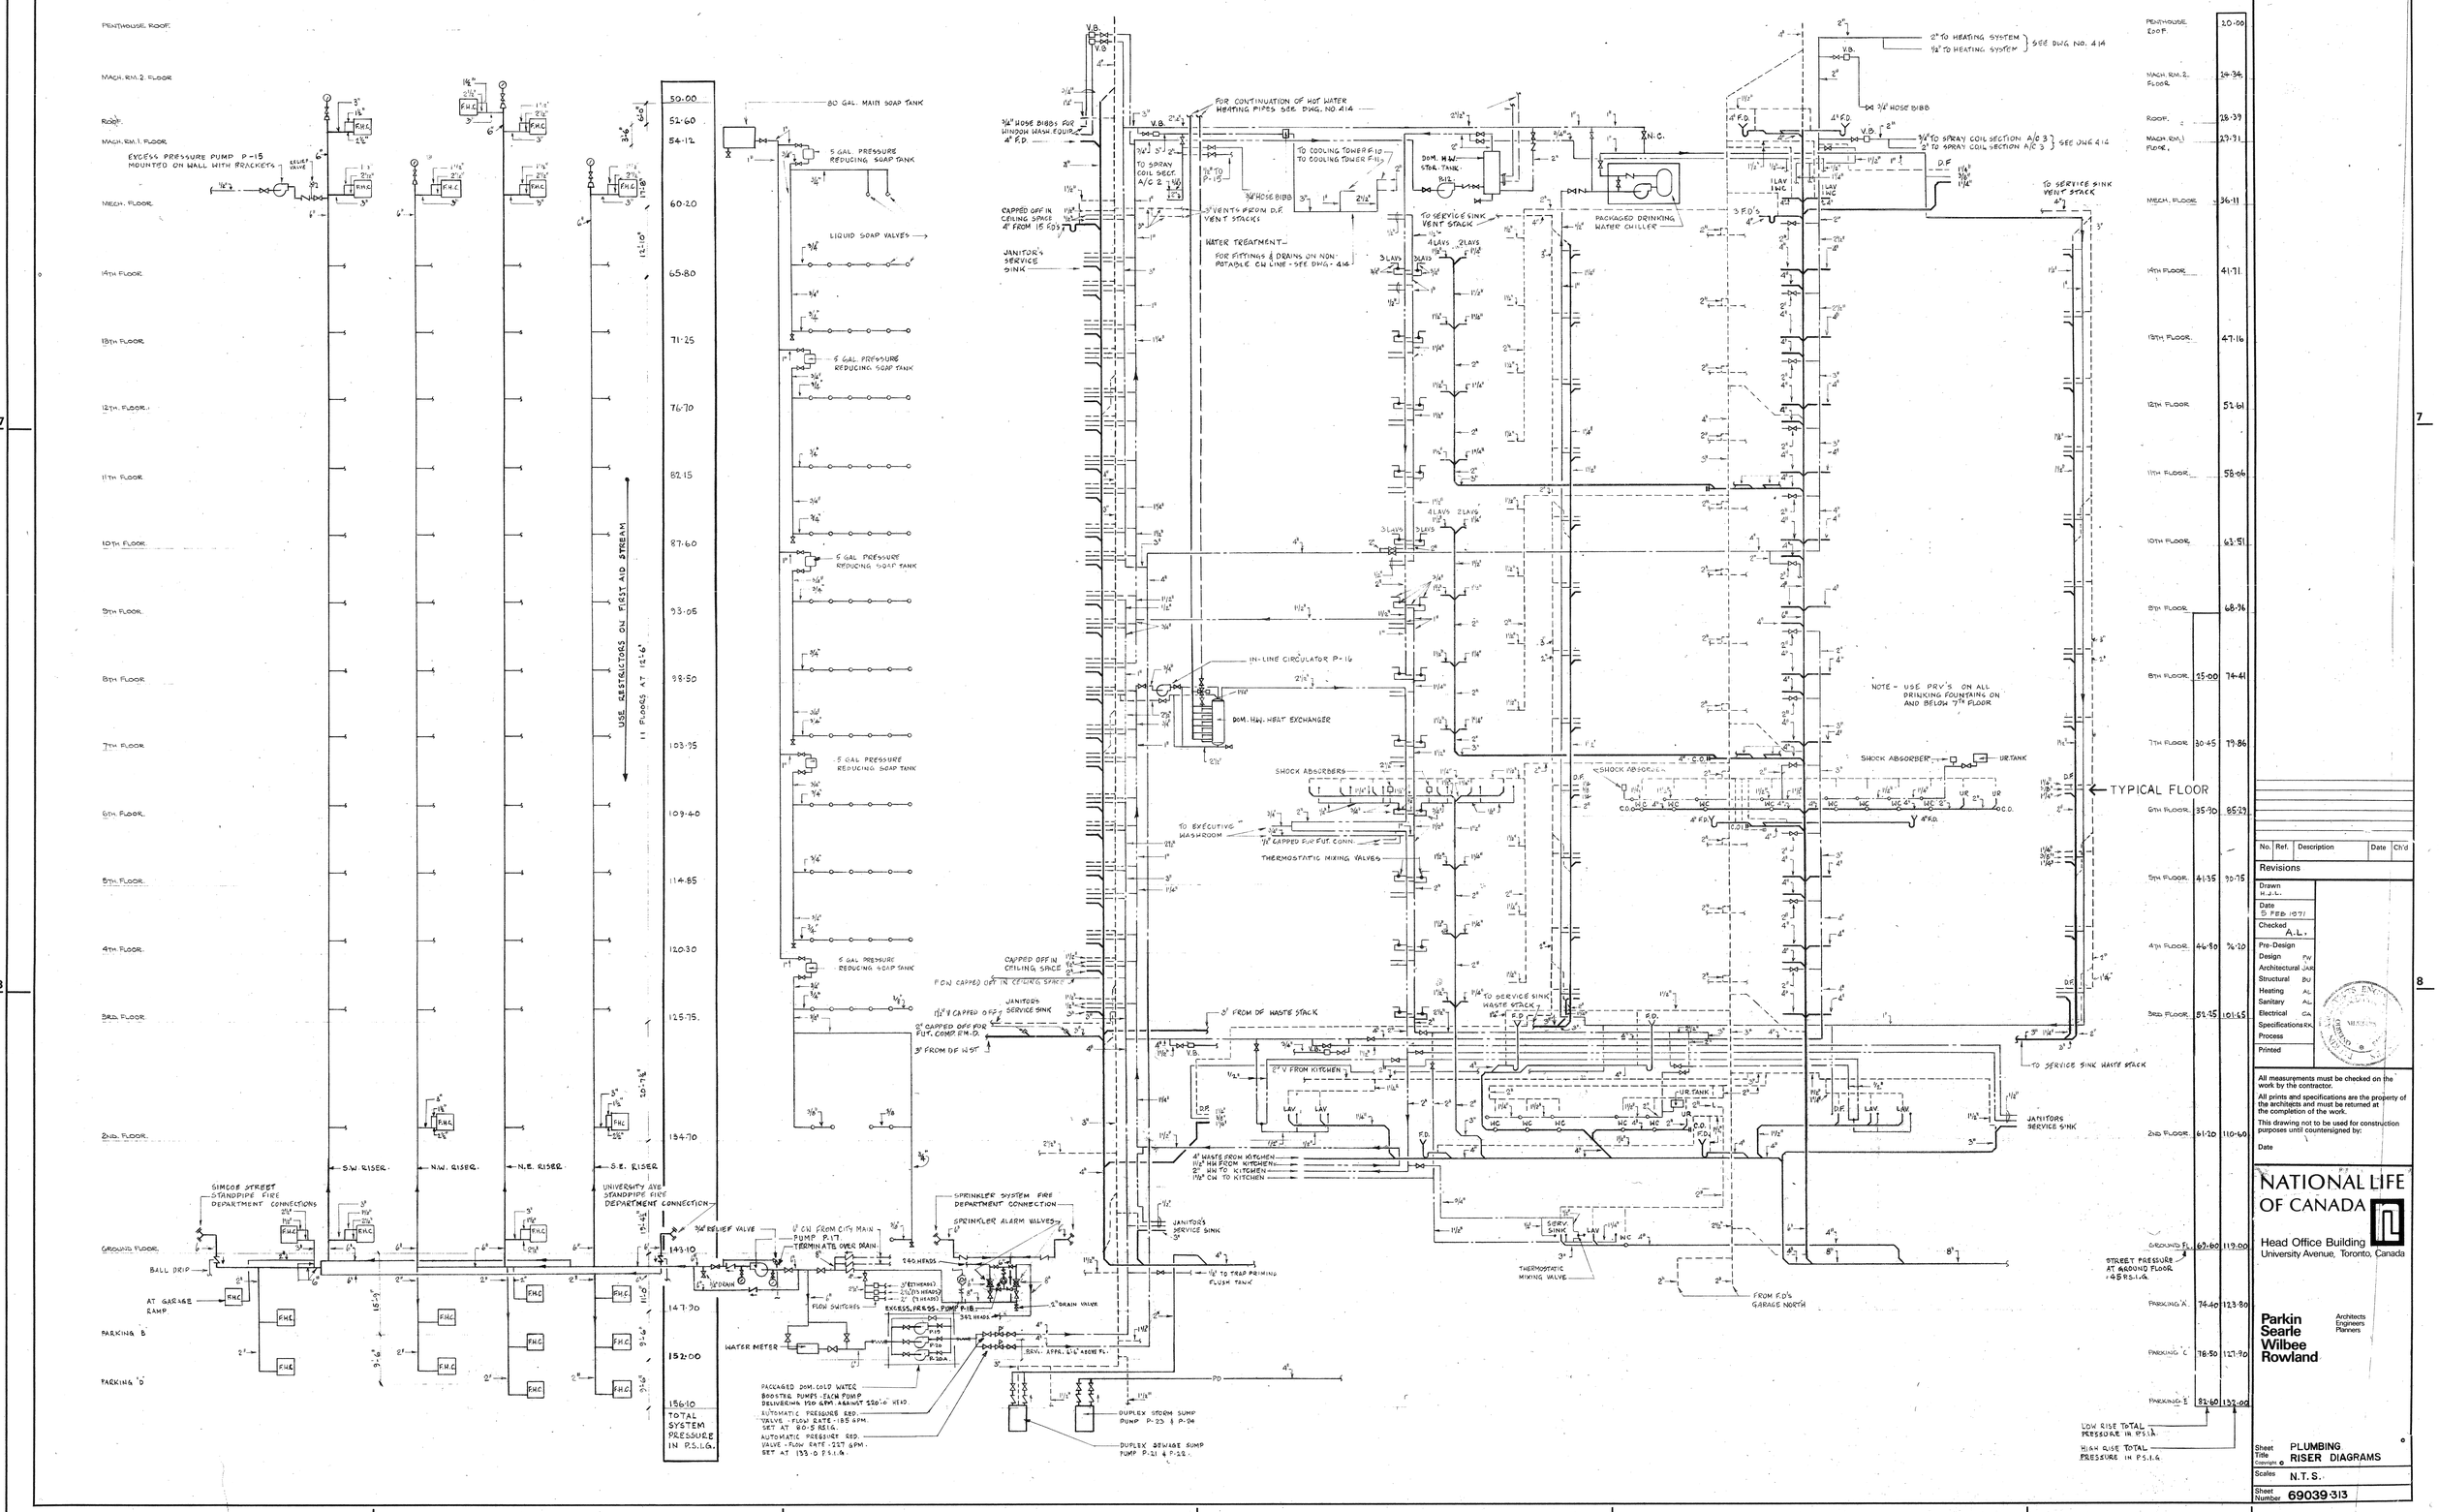

No.	Ref.	Description	Date	Ch'd

Revisions

Drawn H.J.L.
Date 5 FEB 1971
Checked A.L.
Pre-Design
Design FW
Architectural JAR
Structural BU
Heating AL
Sanitary AL
Electrical CA
Specifications RK
Process
Printed

All measurements must be checked on the work by the contractor.

All prints and specifications are the property of the architects and must be returned at the completion of the work.

This drawing not to be used for construction purposes until countersigned by:

Date

NATIONAL LIFE OF CANADA

Head Office Building
University Avenue, Toronto, Canada

Parkin Searle Wilbee Rowland
Architects Engineers Planners

Sheet Title PLUMBING RISER DIAGRAMS
Contract
Scales N.T.S.
Sheet Number 69039-313