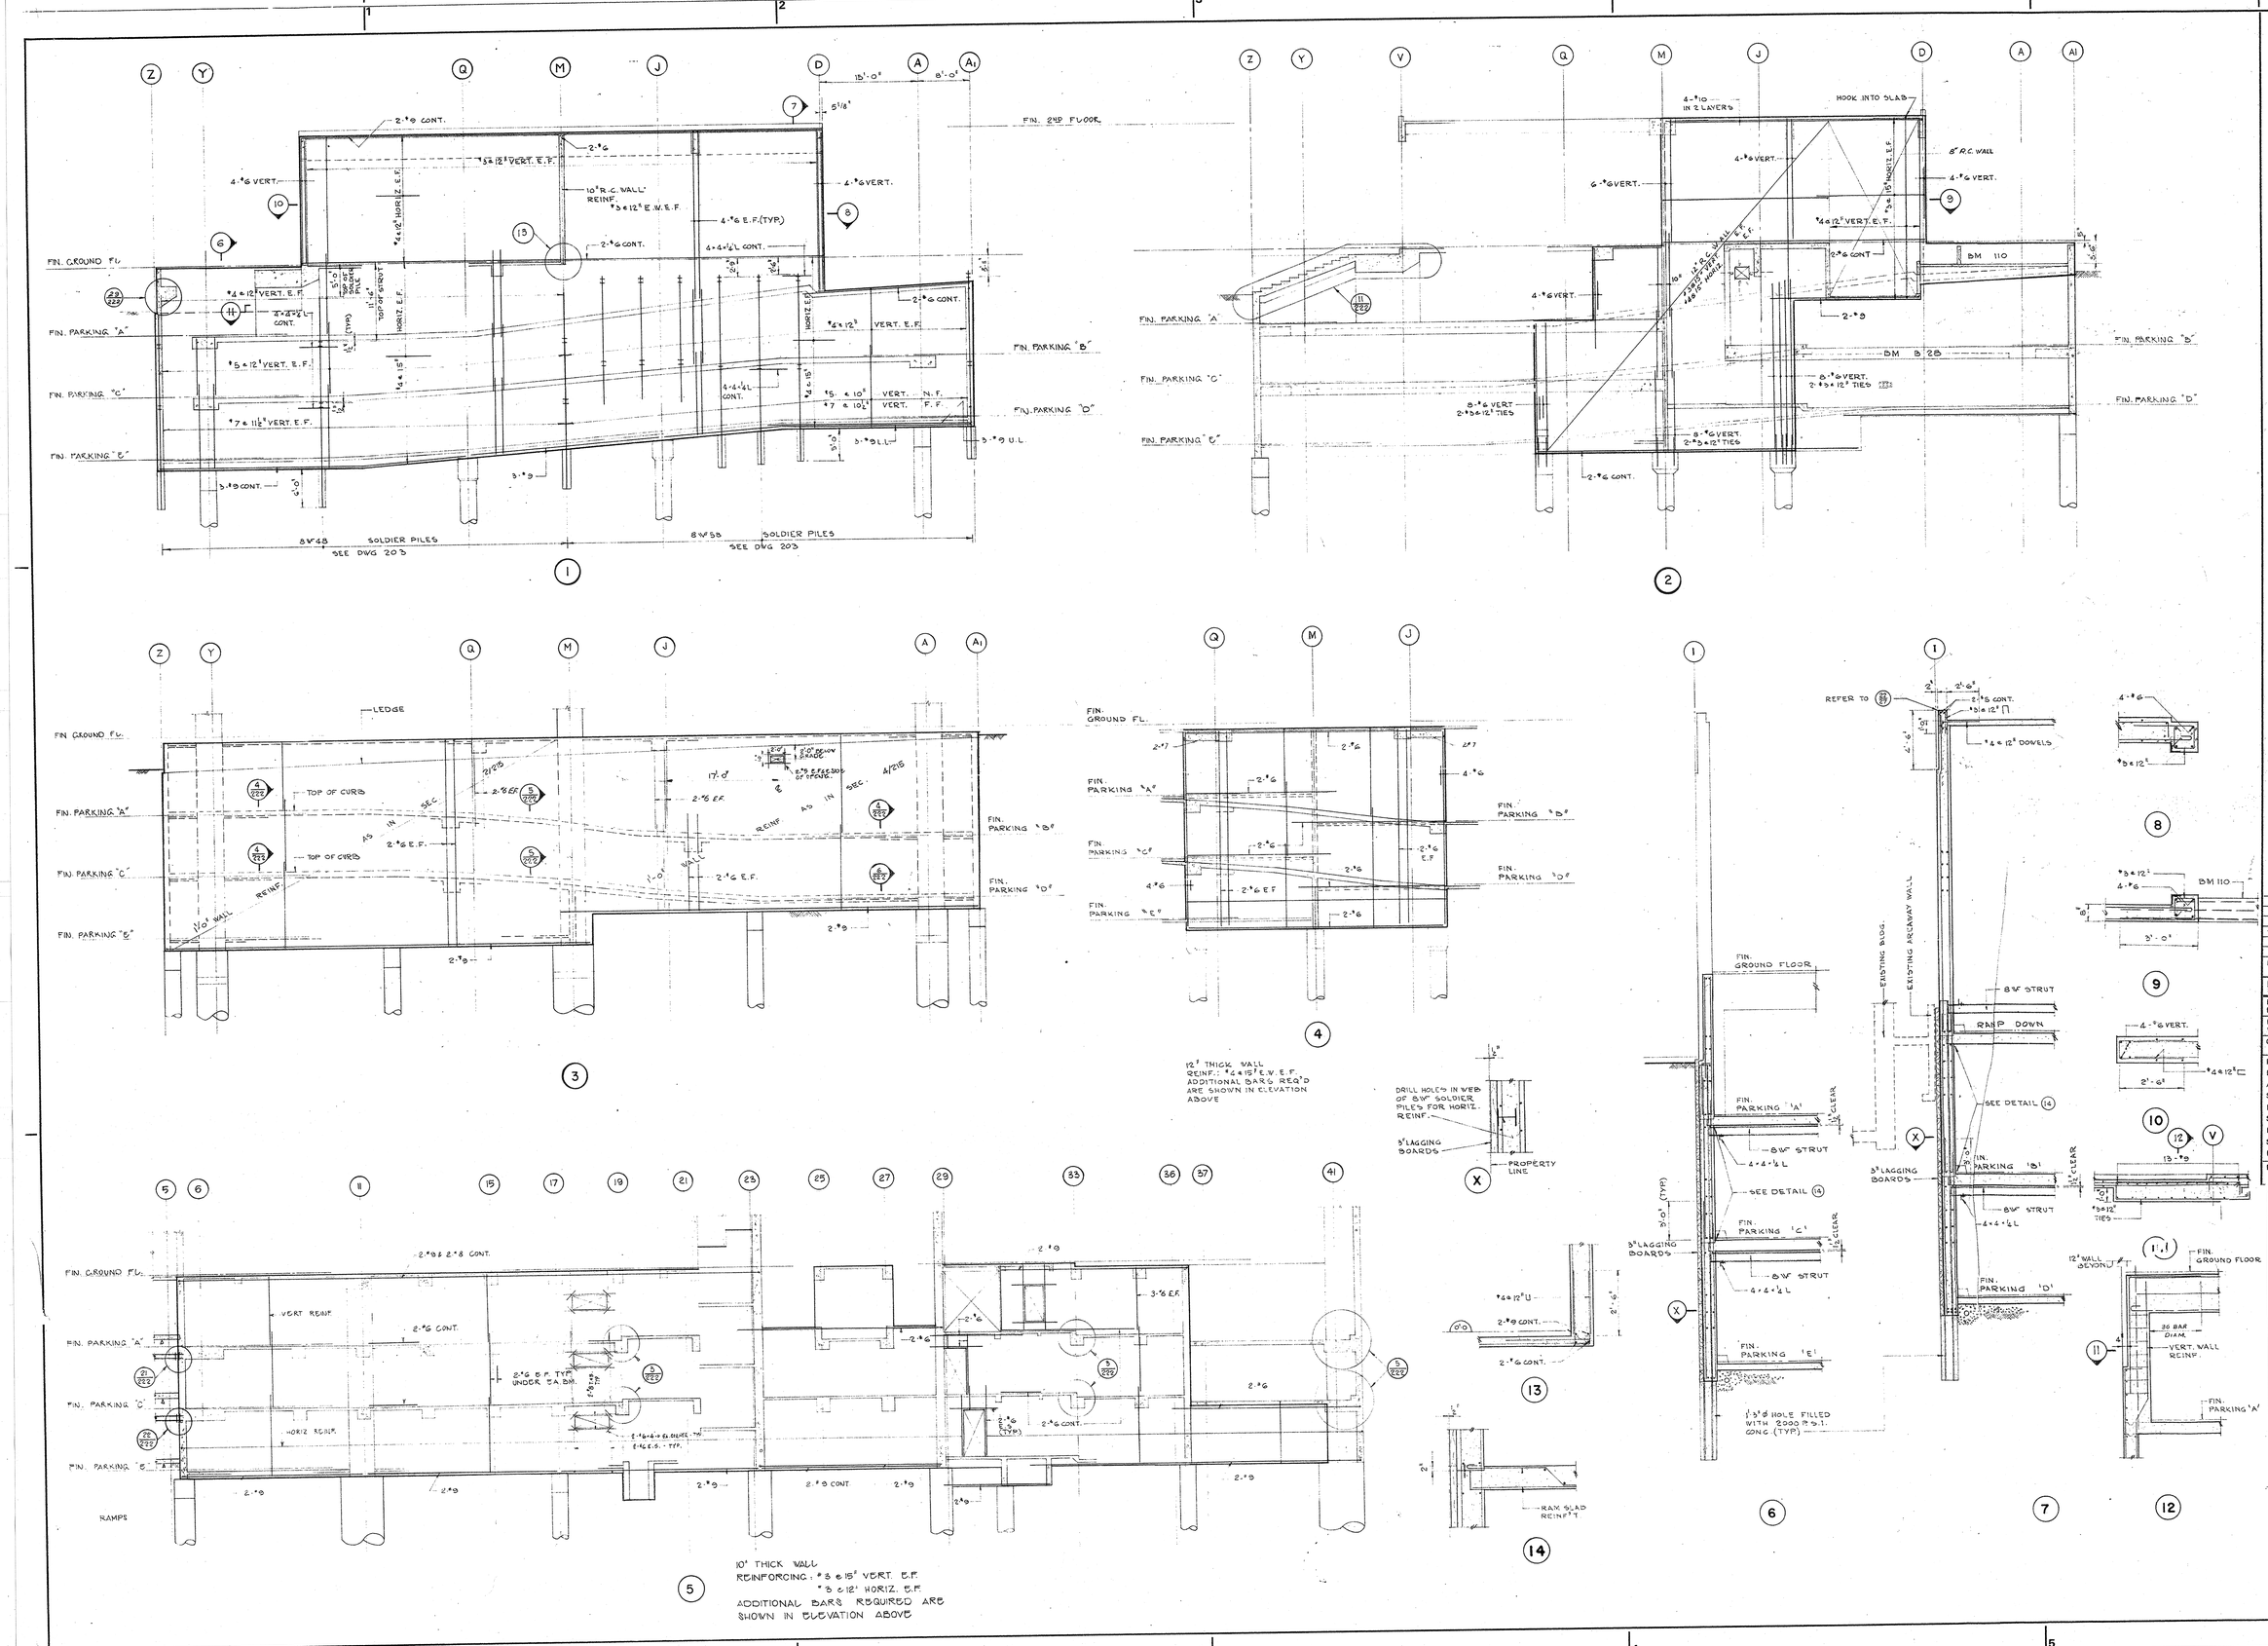

This drawing is the property of Nolsh Owen Rowland & Roy

No.	Ref.	Description	Date	Ch'd
3		NEW PARK. LOCATIONS	21 MAY 1971	B.U.
2		REV PER APPROVAL 1st	14 APR 1971	B.U.
1		REV PER. REQ'D BY H.O. & S.E.	31 MAR 1971	B.U.

Revisions

Drawn K.B. P.R.
Date 5 FEB. 1971
Checked B.U.
Pre-Design
Design RW
Architectural JRD
Structural BU
Heating AL
Sanitary AL
Electrical CA
Specifications RW
Process
Printed APR 24 1971

PARKIN SEARLE WILBEE ROWLAND ARCHITECTS ENGINEERS ASSOCIATION MEMBERS

All measurements must be checked on the work by the contractor.

All prints and specifications are the property of the architects and must be returned at the completion of the work.

This drawing not to be used for construction purposes until countersigned by

Date 21 MAY 71

NATIONAL LIFE OF CANADA

Head Office Building
University Avenue, Toronto, Canada

This drawing is the property of Nolsh Owen Rowland & Roy

Parkin Searle Wilbee Rowland
Architects Engineers Planners

Sheet Title WALL ELEVATIONS
Copyright ©
Scales 1/8", 1/4" & 1/2" = 1'-0"
Sheet Number 69039-213